



INTERNAL
1. Arch opening
2. Skylights (All Optional)
3. Shelving
4. Ledge
5. Gas Fireplace
6. Heated towel rails


EXTERNAL
7. Bin
8. Gas
9. Washing line
10. Braai
11. Water element(Optional)
12. Planters
13. Overhead structure
14. Driveway cut-off drain
15. ACO drain
16. Garden

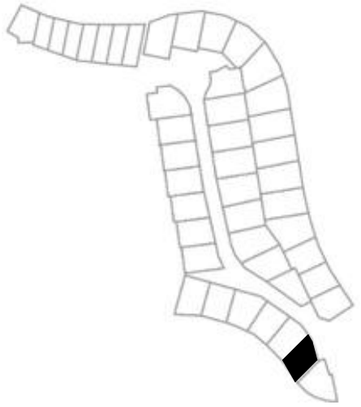

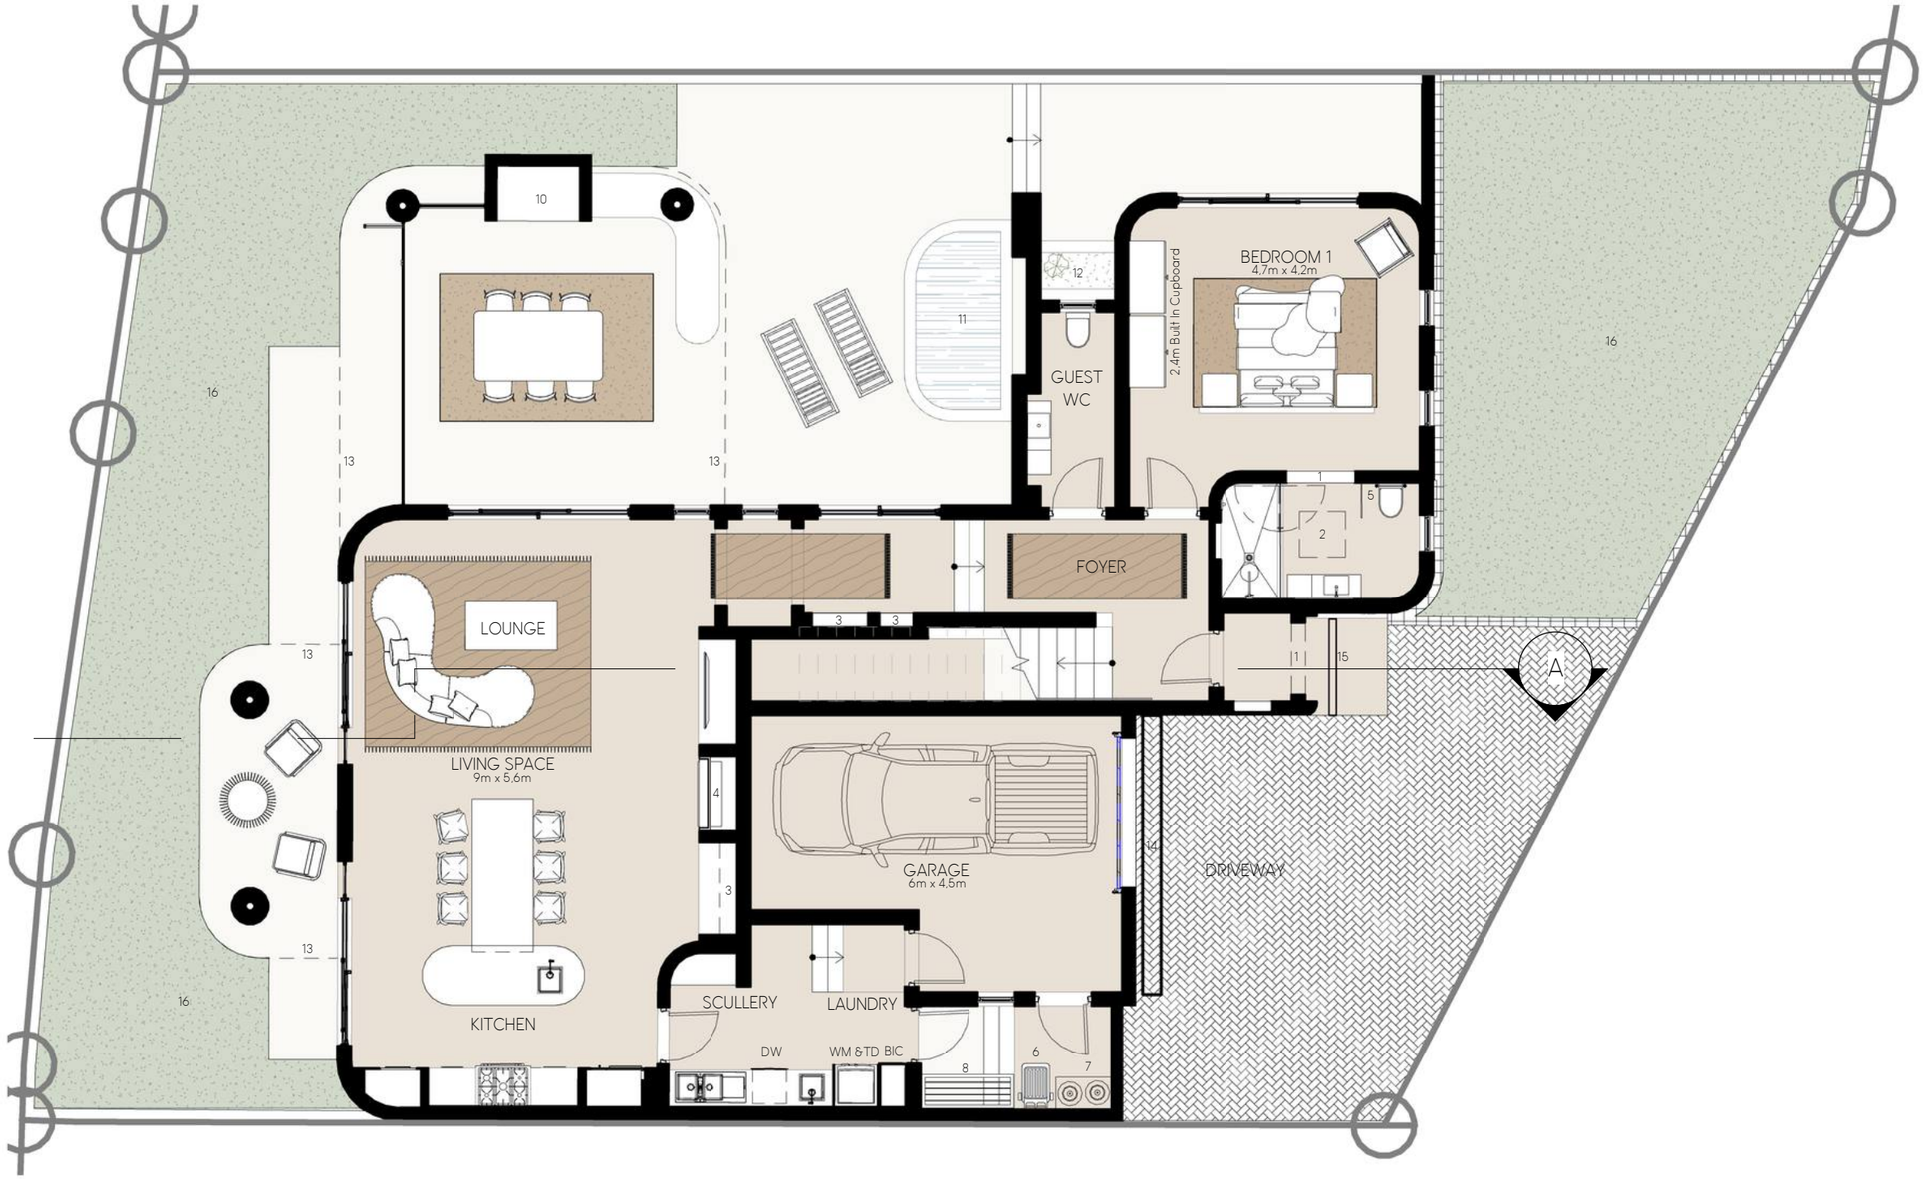


TYPE B2 | UNIT 16 — GROUND FLOOR — 1:100 | TOTAL AREA 166m²

0 1 2 5m

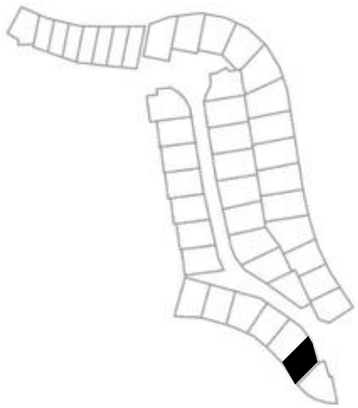


INTERNAL
1. Arch opening
2. Skylights (All Optional)
3. Shelving
4. Ledge
5. Gas Fireplace
6. Heated towel rails


EXTERNAL
7. Bin
8. Gas
9. Washing line
10. Braai
11. Water element(Optional)
12. Planters
13. Overhead structure
14. Driveway cut-off drain
15. ACO drain
16. Garden

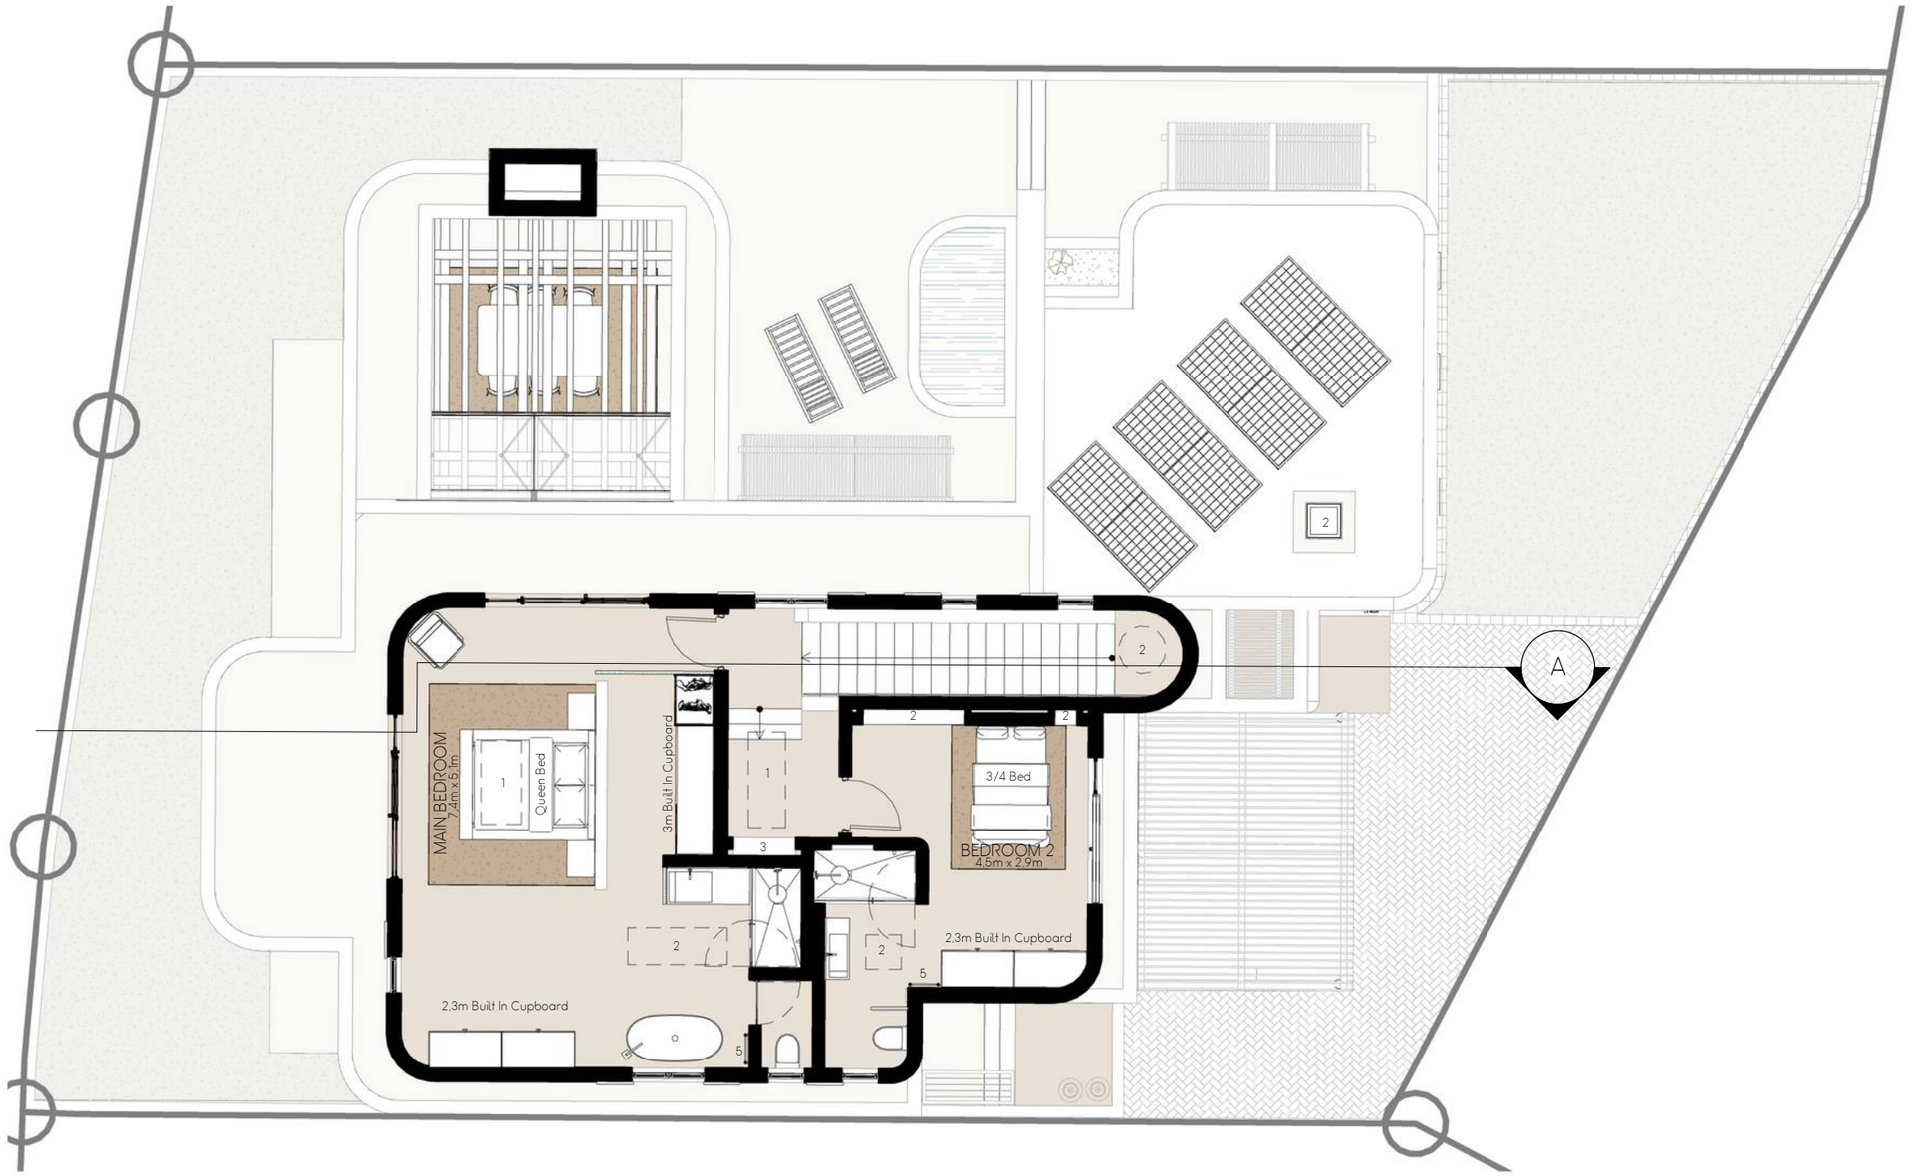


TYPE B2 | UNIT 16 — FIRST FLOOR — 1:100 | TOTAL AREA 91m²

0 1 2 5m

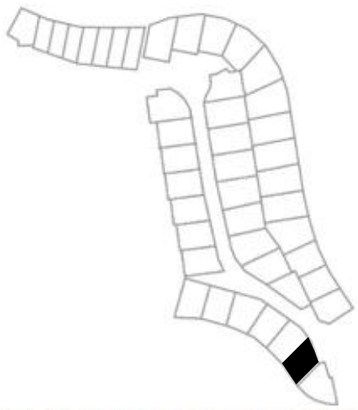

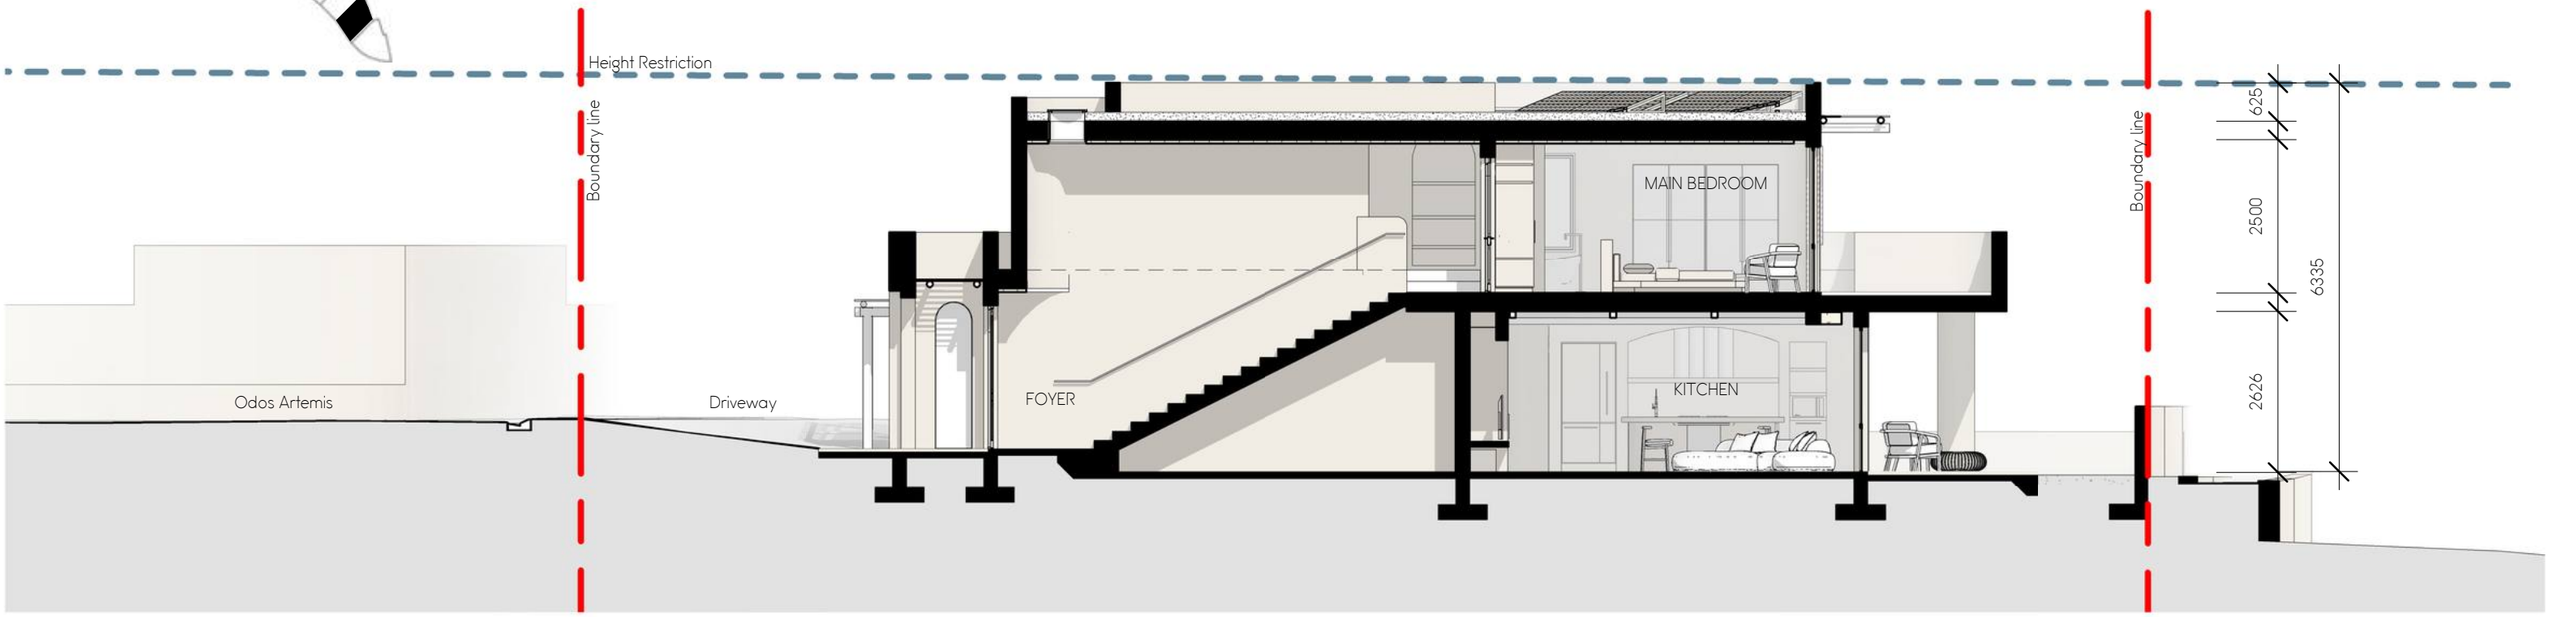

TYPE B2 | UNIT 16 — SECTIONS — 1 : 100

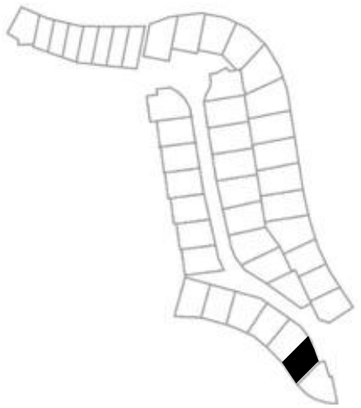




STREET ELEVATION



EAST ELEVATION

TYPE B2 | UNIT 16 — ELEVATIONS 1 — 1 : 100

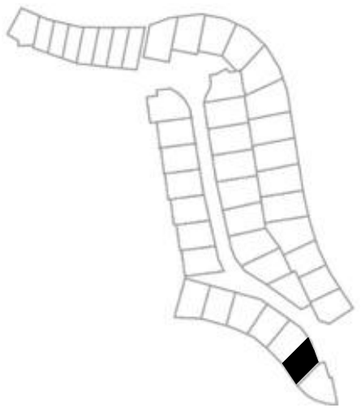



WEST FACING COURTYARD ELEVATION



REAR ELEVATION

TYPE B2 | UNIT 16 — ELEVATIONS 2 — 1 : 100