
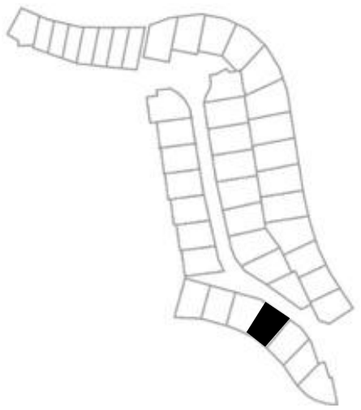



INTERNAL
1. Arch opening
2. Skylights (Optional)
2.1 Skylights (Compulsory)
3. Shelving
4. Ledge
5. Gas Fireplace
6. Heated towel rails

EXTERNAL
7. Bin
8. Gas
9. Washing line
10. Braai
11. Water element(Optional)
12. Planters
13. Overhead structure
14. External shower
15. Driveway cut-off drain
16. ACO drain
17. Garden

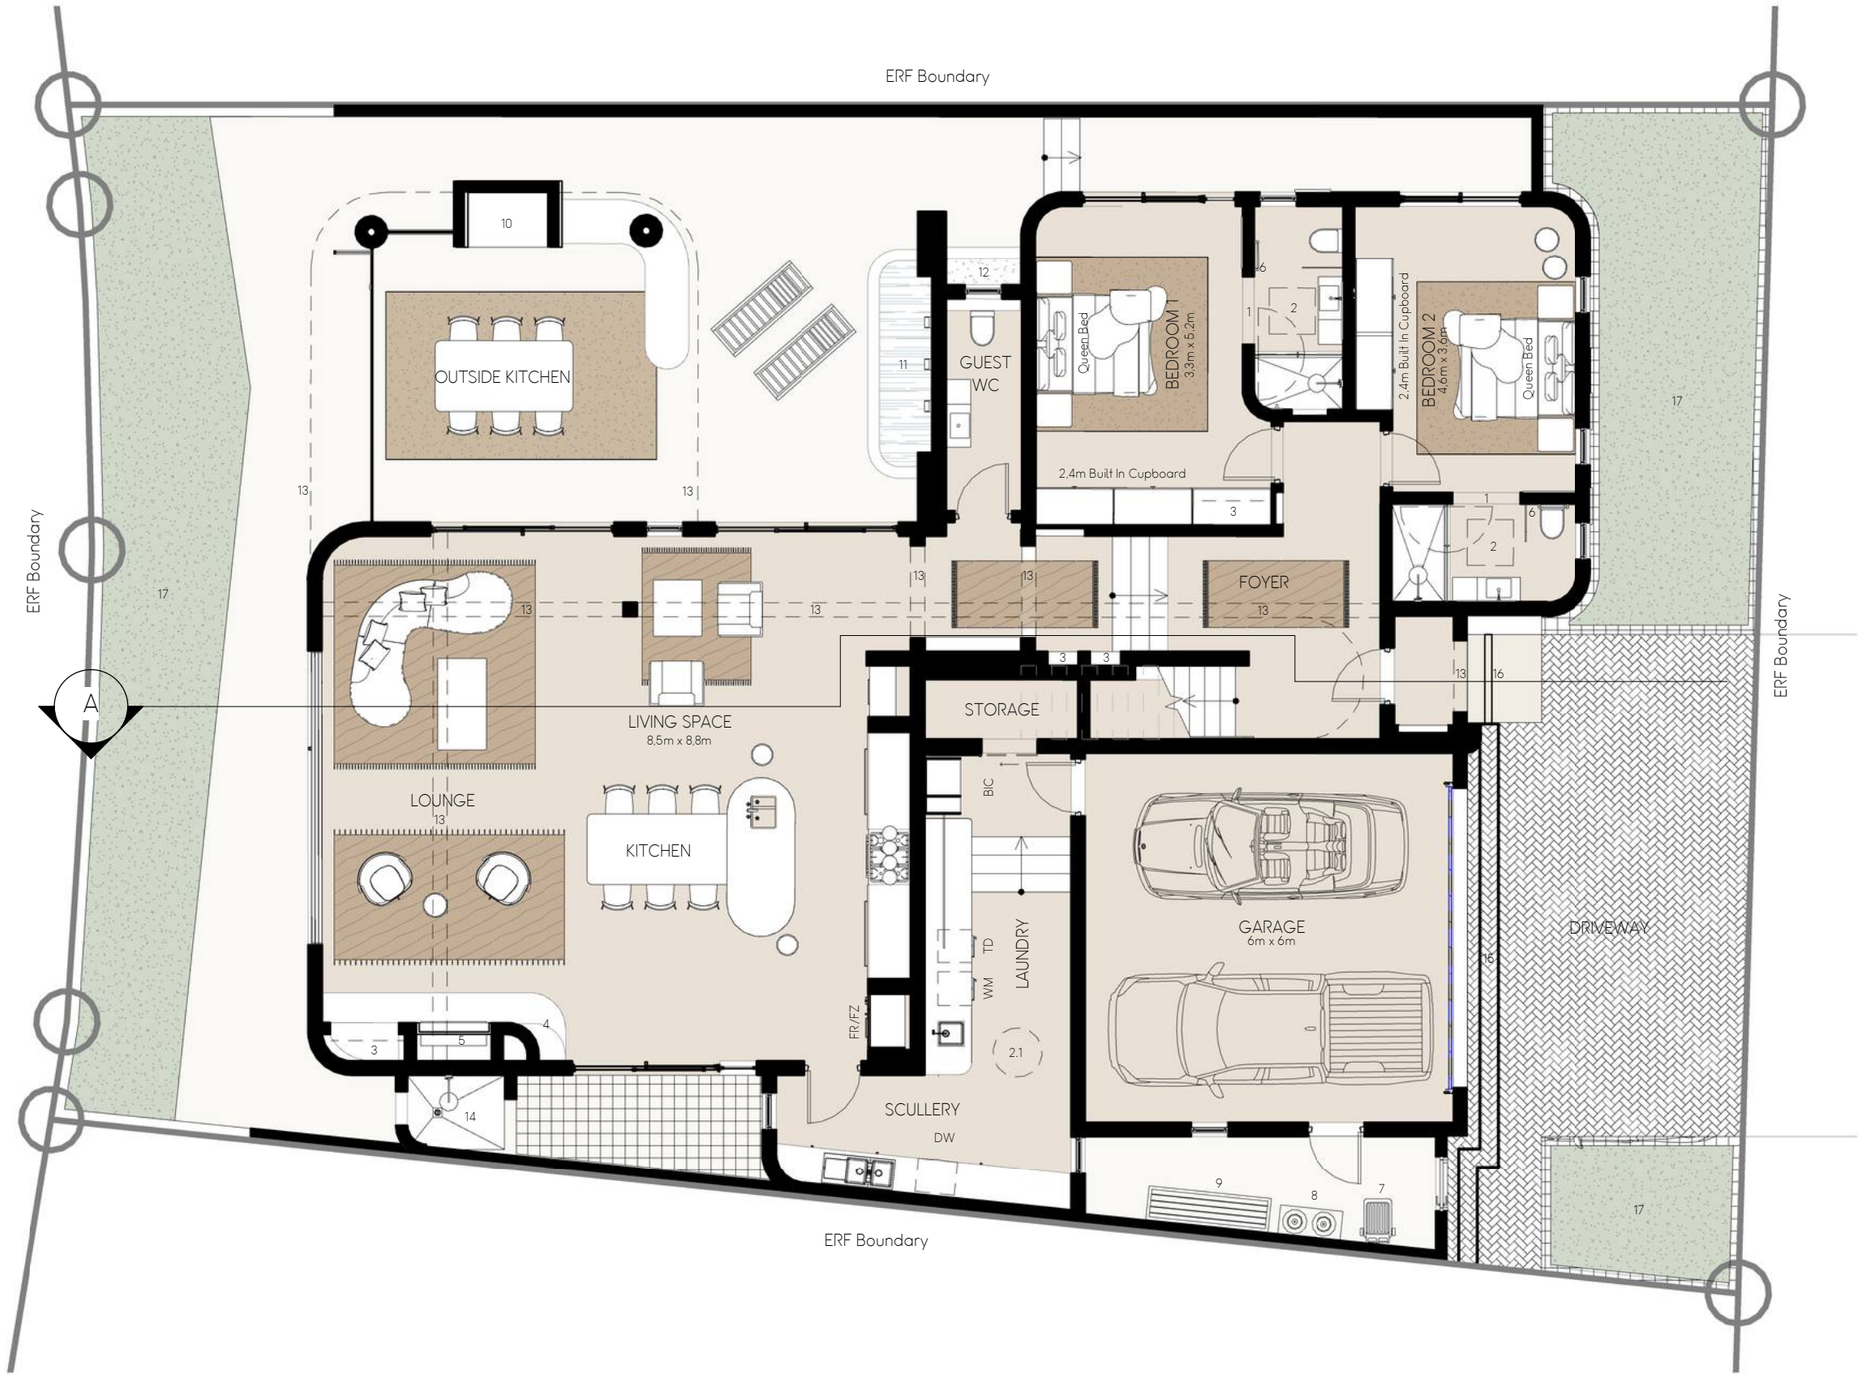


TYPE B4 | UNIT 19 — GROUND FLOOR — 1:100 | TOTAL AREA 243m²

0 1 2 5m

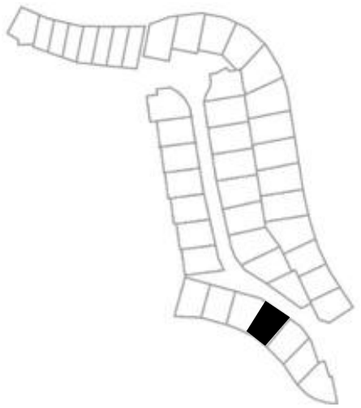

INTERNAL
1. Arch opening
2. Skylights (Optional)
2.1 Skylights (Compulsory)
3. Shelving
4. Ledge
5. Gas Fireplace
6. Heated towel rails


EXTERNAL
7. Bin
8. Gas
9. Washing line
10. Braai
11. Water element(Optional)
12. Planters
13. Overhead structure
14. External shower
15. Driveway cut-off drain
16. ACO drain
17. Garden

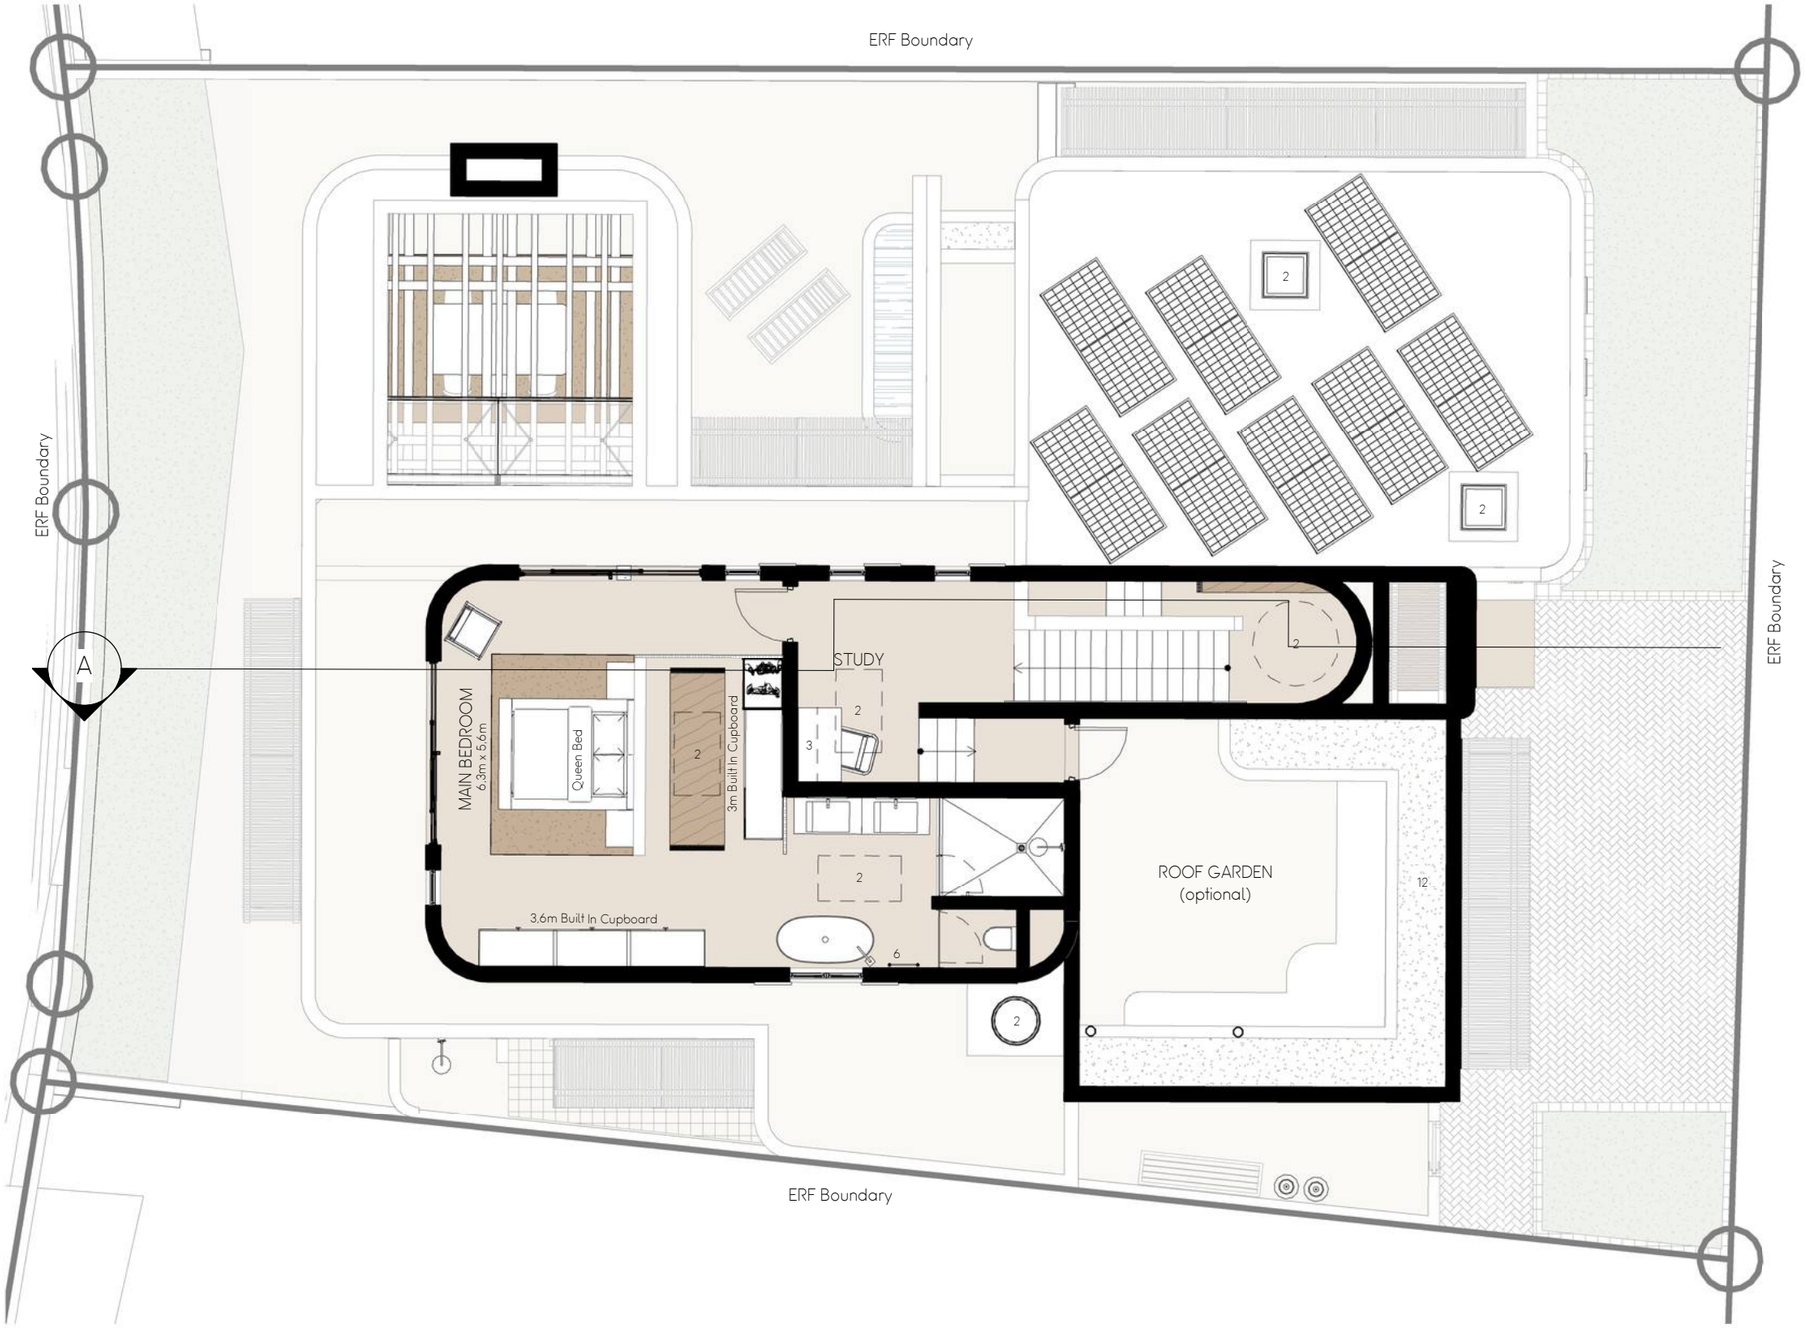


TYPE B4 | UNIT 19 — FIRST FLOOR — 1:100 | TOTAL AREA 77m²


0 1 2 5m

N

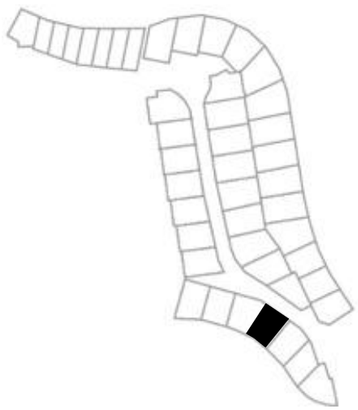

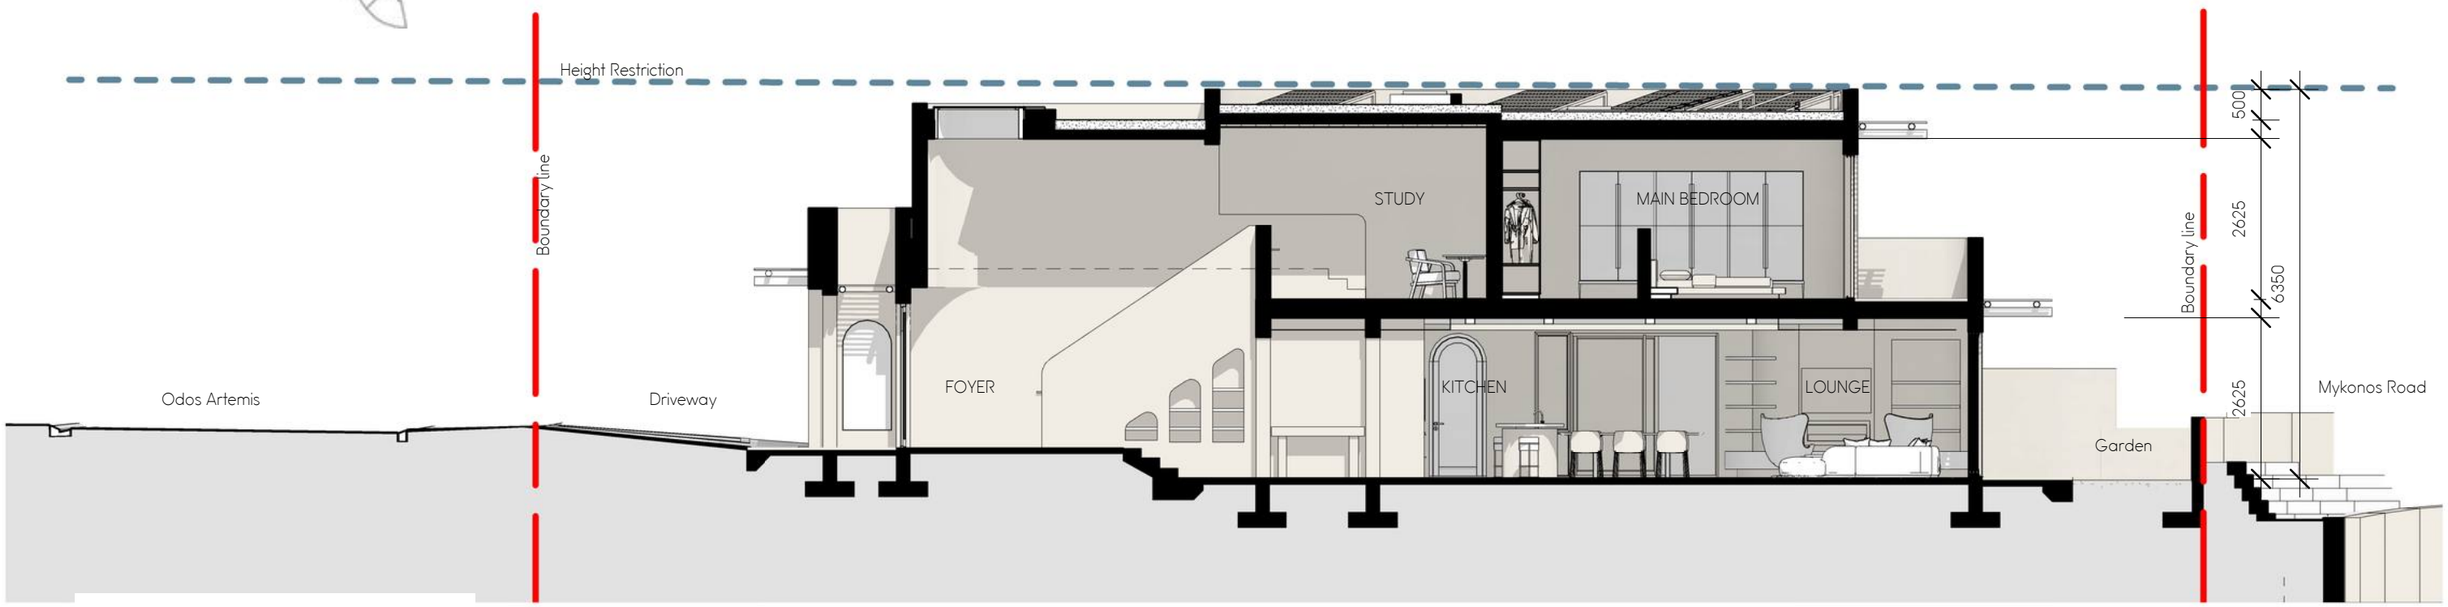


TYPE B4 | UNIT 19 — SECTIONS — 1 : 100

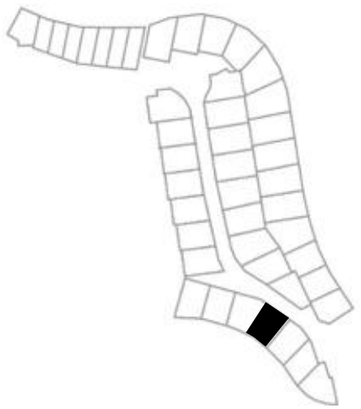




STREET ELEVATION

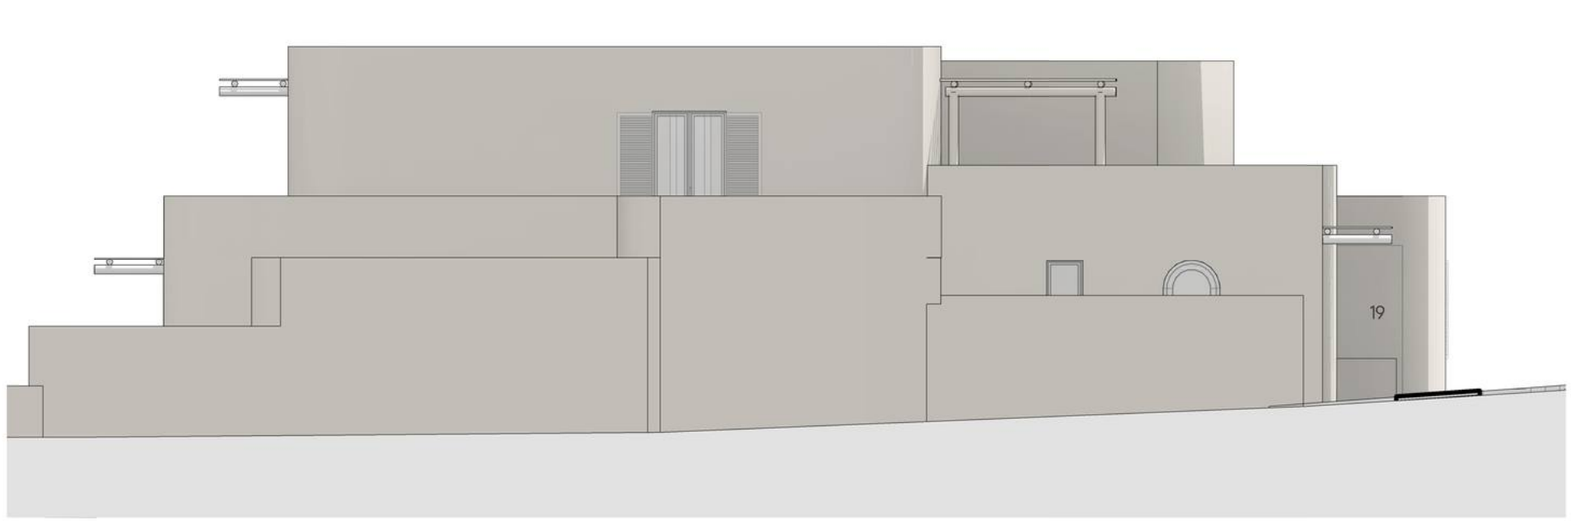

EAST ELEVATION

TYPE B4 | UNIT 19 — ELEVATIONS 1 — 1 : 100

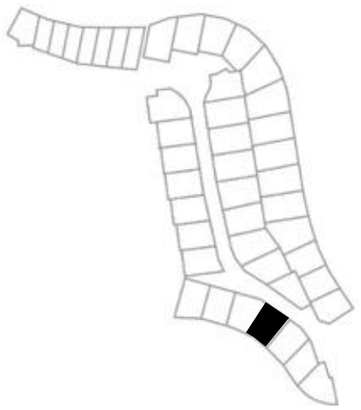



REAR ELEVATION



WEST FACING COURTYARD ELEVATION

TYPE B4 | UNIT 19 — ELEVATIONS 2 — 1 : 100