
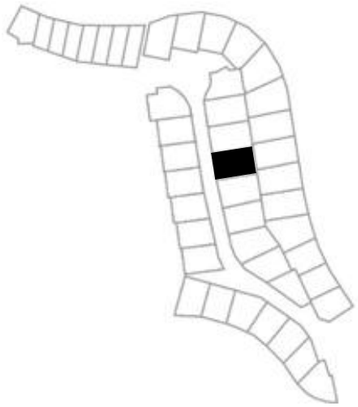


INTERNAL
1. Skylights (All optional)
2. Shelving
3. Ledge
4. Gas Fireplace
5. Heated towel rails


EXTERNAL
6. Bin
7. Gas
8. Washing line
9. Pool Pump
10. Braai
11. Pool (Optional)
12. Planters
13. Overhead structure
14. Garden
15. Driveway cut-off drain
16. Bench
17. Arch opening
18. Electrical kiosk

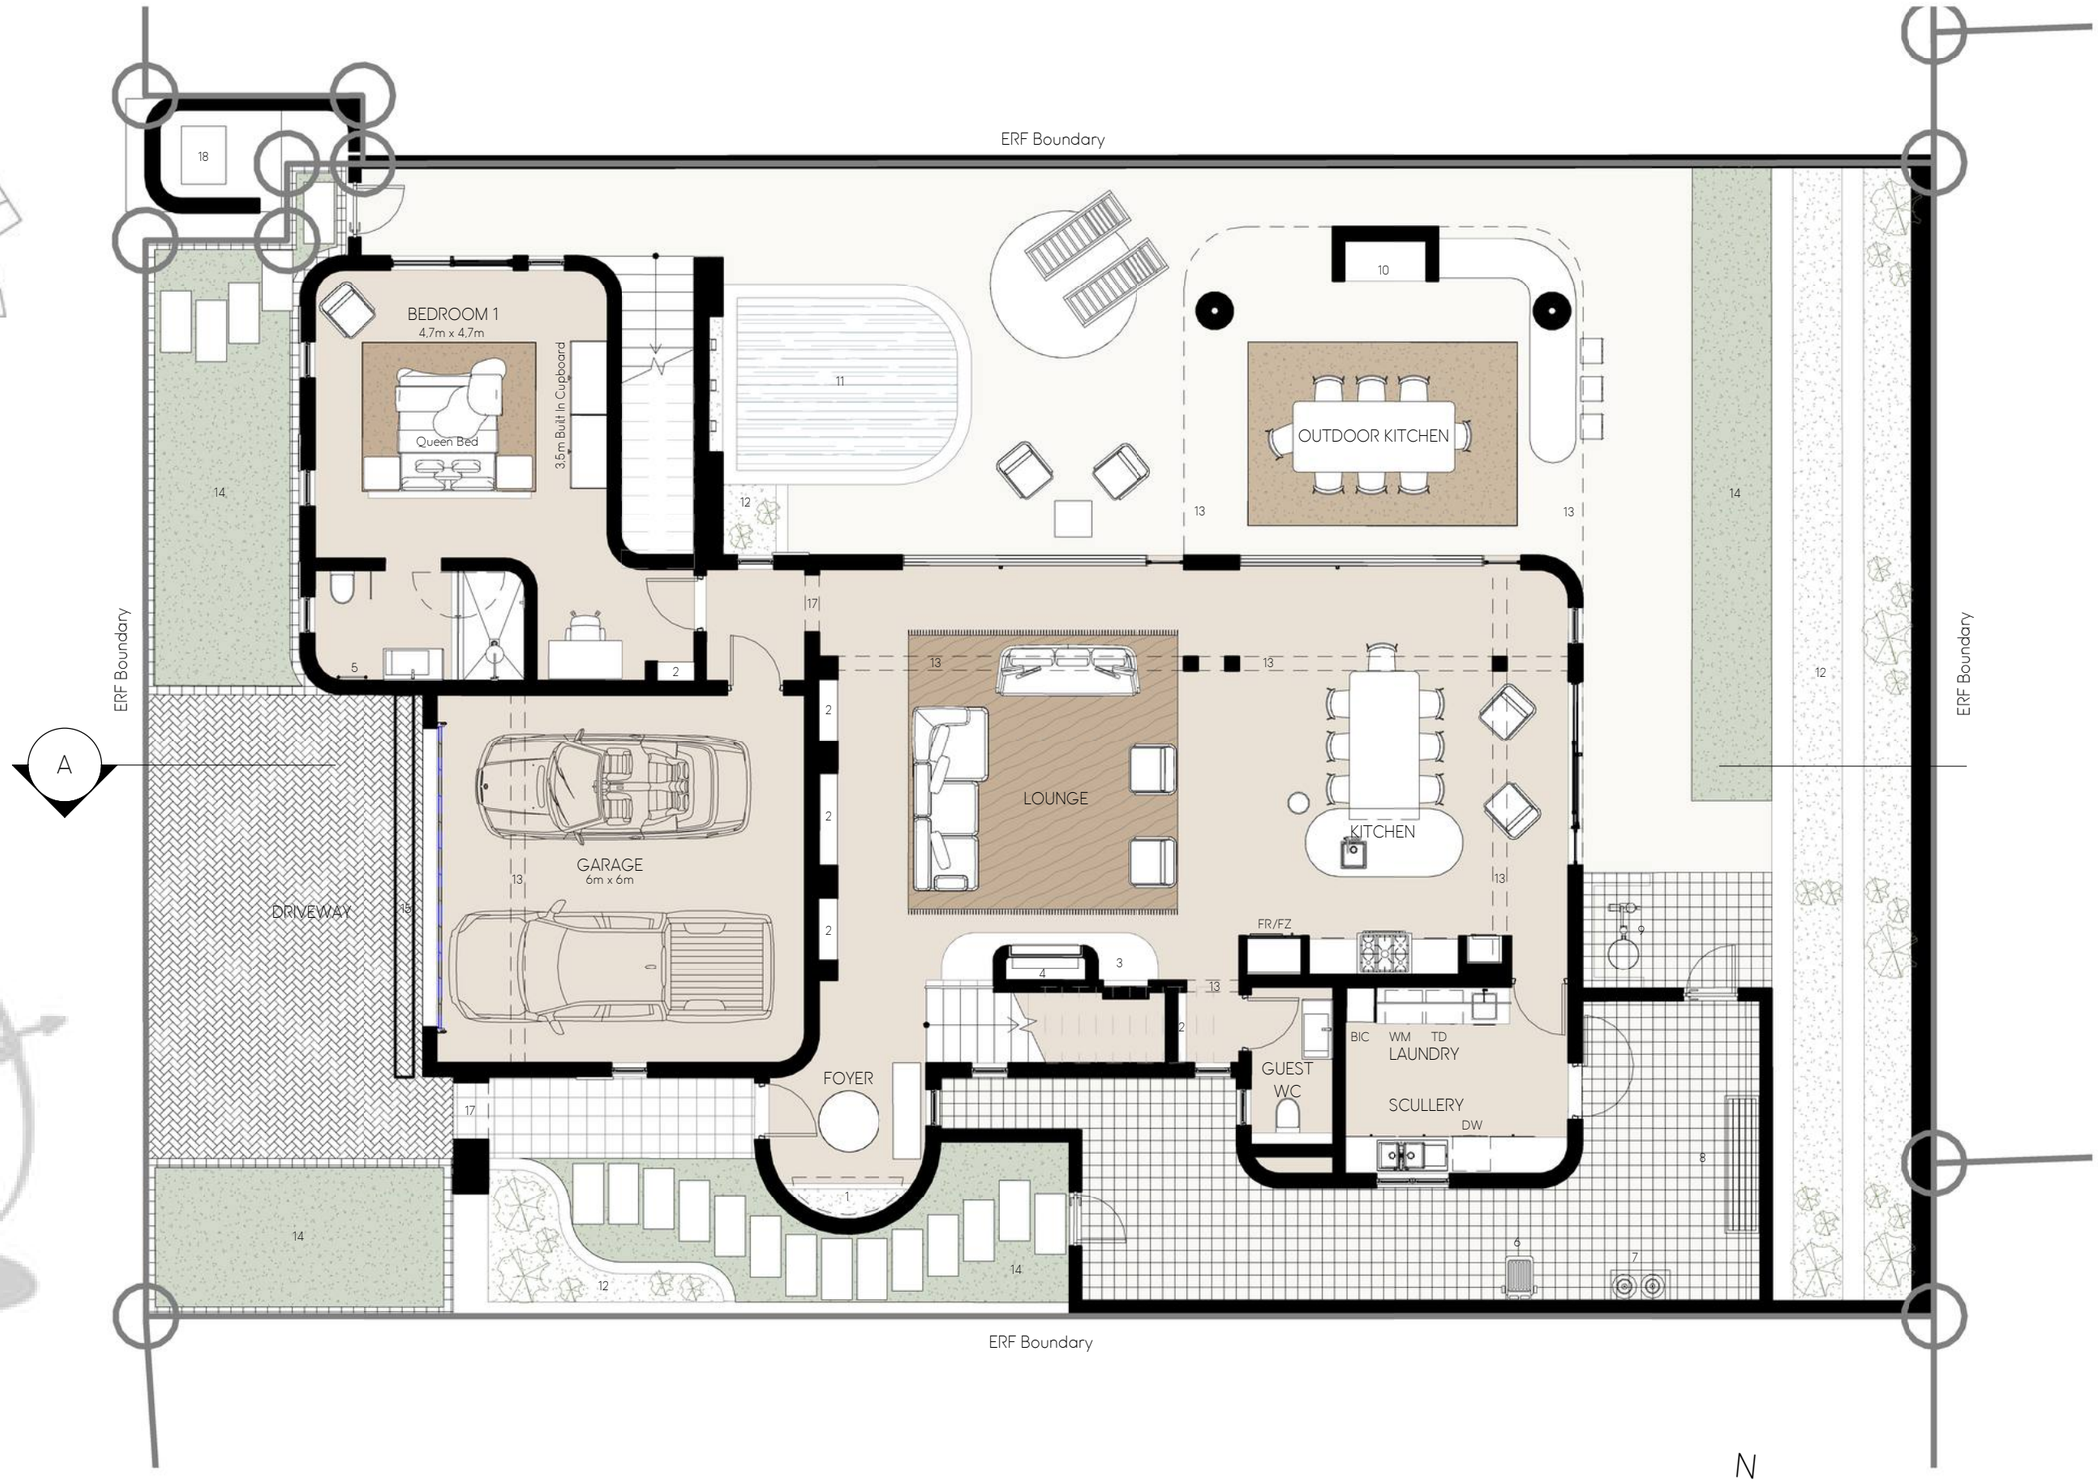

TYPE C3 | UNIT 30 — GROUND FLOOR — 1:100 | TOTAL AREA 207m²

0 1 2 5m

N

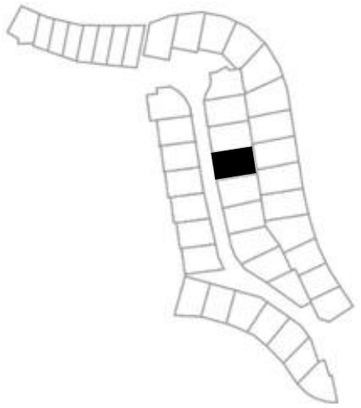

INTERNAL
1. Skylights (All optional)
2. Shelving
3. Ledge
4. Gas Fireplace
5. Heated towel rails

EXTERNAL
6. Bin
7. Gas
8. Washing line
9. Pool Pump
10. Braai
11. Pool (Optional)
12. Planters
13. Overhead structure
14. Garden
15. Driveway cut-off drain
16. Bench
17. Arch opening
18. Electrical kiosk

A

ERF Boundary

ERF Boundary

ERF Boundary

MAIN BEDROOM 6.4m x 3.5m

Queen Bed

2,3m Built In Cupboard

BEDROOM 2 3.8m x 3.3m

Queen Bed

2,3m Built In Cupboard

BEDROOM 3 3.8m x 3.5m

Queen Bed


2,3m Built In Cupboard

ERF Boundary

TYPE C3 | UNIT 30 — FIRST FLOOR — 1:100 | TOTAL AREA 113m²


0 1 2 5m


N

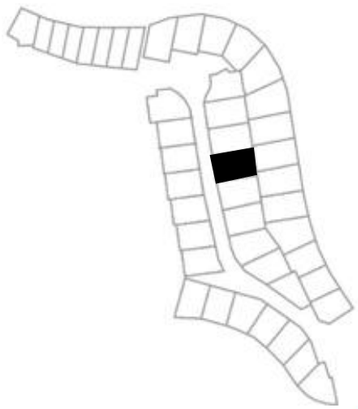



TYPE C3 | UNIT 30 — SECTIONS — 1 : 100

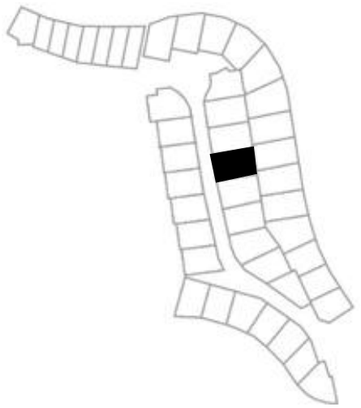

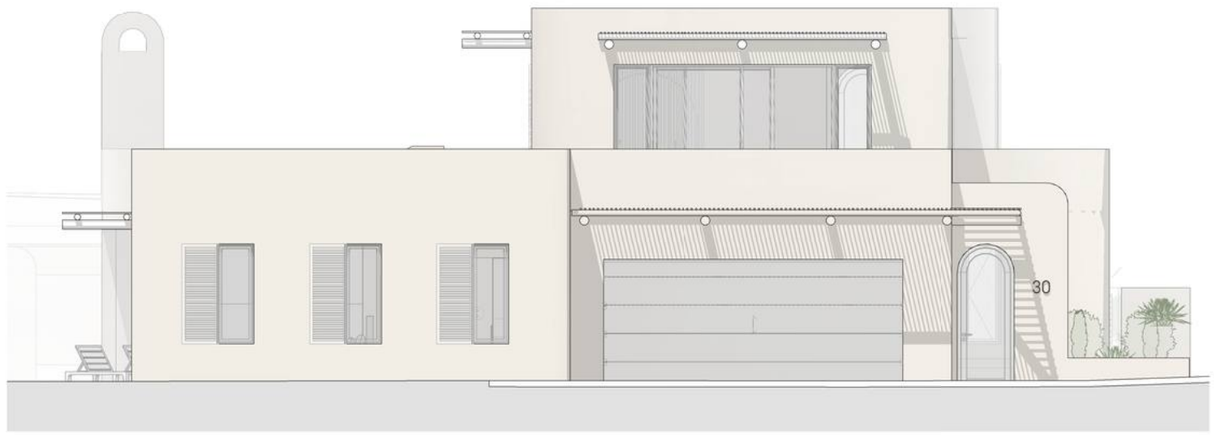


STREET ELEVATION




REAR ELEVATION

TYPE C3 | UNIT 30 — ELEVATIONS 1 — 1 : 100

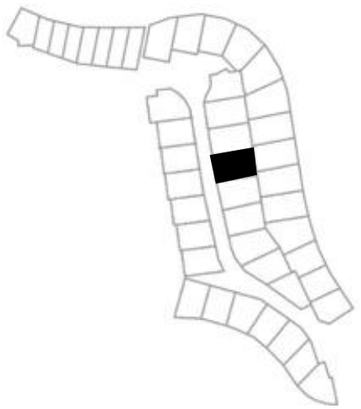



NORTH FACING COURTYARD ELEVATION

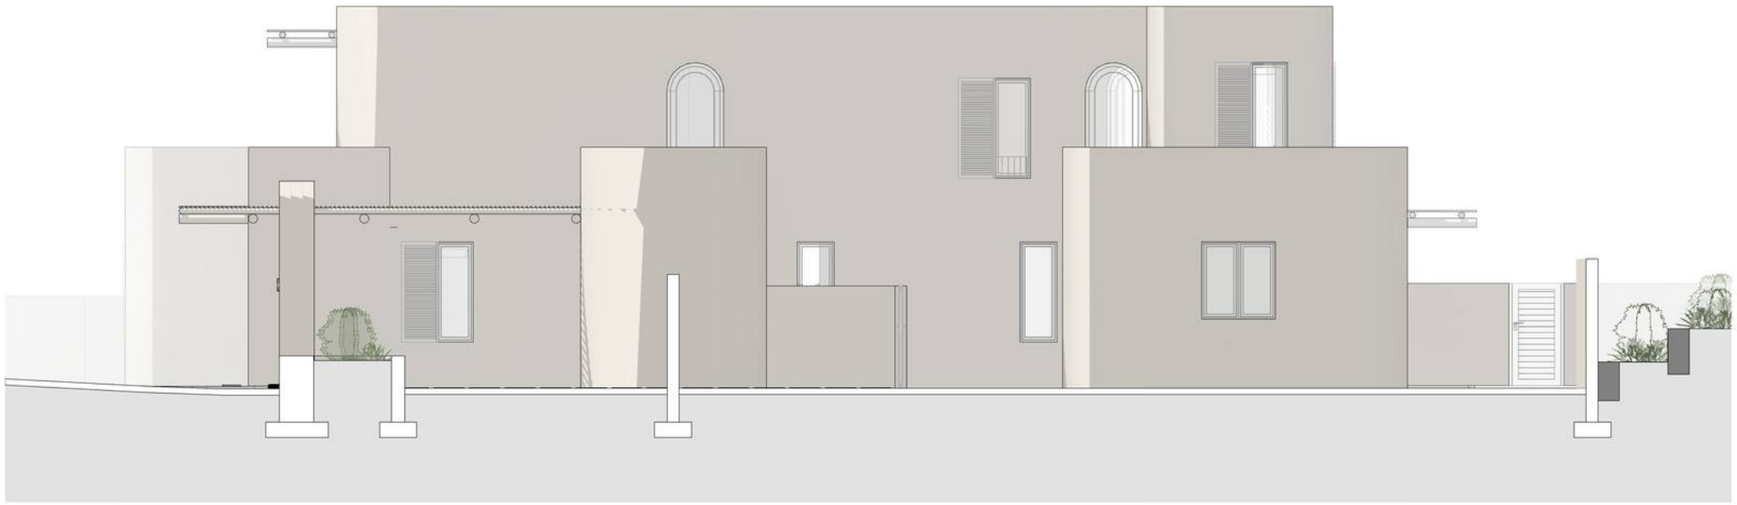

SOUTH ELEVATION

TYPE C3 | UNIT 30 — ELEVATIONS 2 — 1 : 100